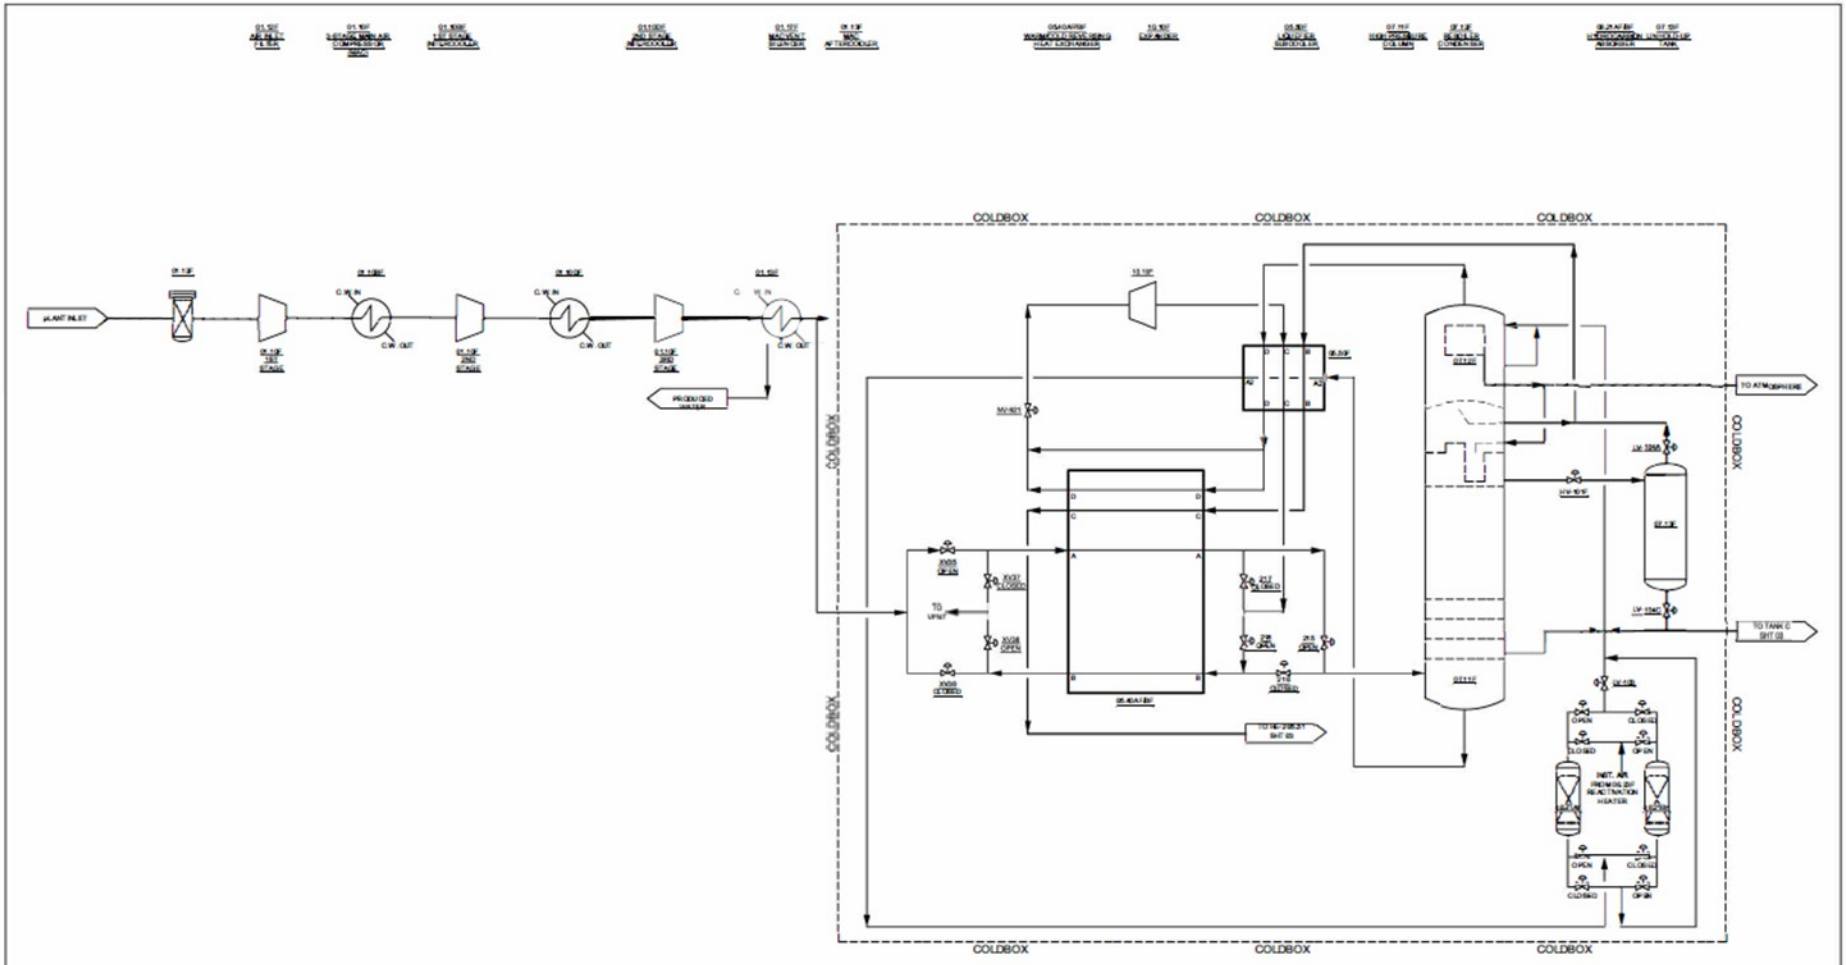

NOTE: CURRENT PFD REQUIRES FIELD VERIFICATION

DWG. NO.	REFERENCE DRAWINGS	REV	REVISIONS	DATE	BY	CHK'D	A PE'D
	Strathmore PFD-2014 Oct.dwg						
CADD FILE: Strathmore PFD-2014-03-10.dwg		A	ISSUED FOR REVIEW	10-03-14	DS		

ENGINEERING AND PERMIT STAMPS

STRATHMORE N2 PLANT

PROCESS FLOW DIAGRAM
FINDLAY N2 PRODUCT PROCESS FLOW

CONTR. NO.	SCALE	DWG. NO.	SHEET NO.	REV
	NONE	STRATHMORE-PFD	1 OF 3	A

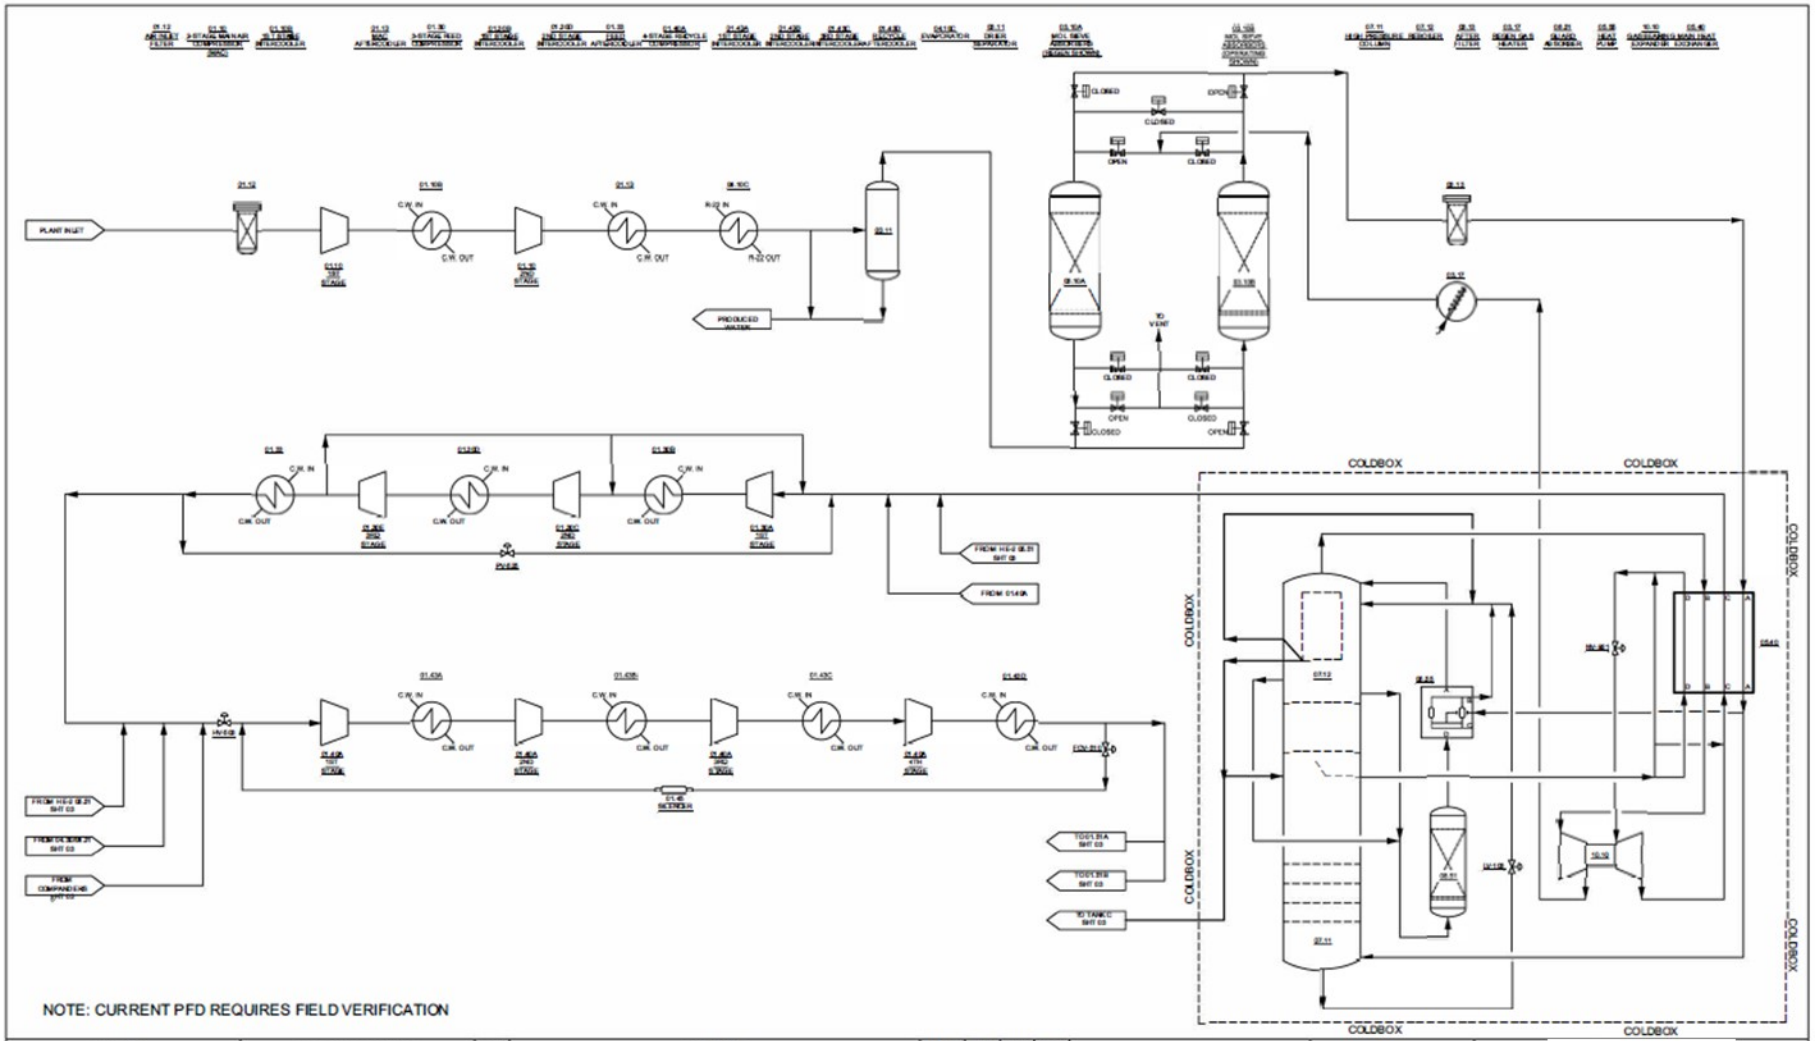

DWG. NO.	REFERENCE DRAWINGS	REV	REVISIONS	DATE	BY	CHK'D	APR'D
	Strathmore P&ID-2014 Oct.dwg						
CADD FILE: Strathmore PFD-2014-03-10.dwg		A	ISSUED FOR REVIEW	10-03-14	DS		

ENGINEERING AND PERMIT STAMPS

STRATHMORE N2 PLANT

PROCESS FLOW DIAGRAM
MCCOOK N2 PRODUCT PROCESS FLOW

DRAWN	SCALE	DWG NO.	SHT NO.	REV
	NONE	STRATHMORE-PFD	2 OF 3	A

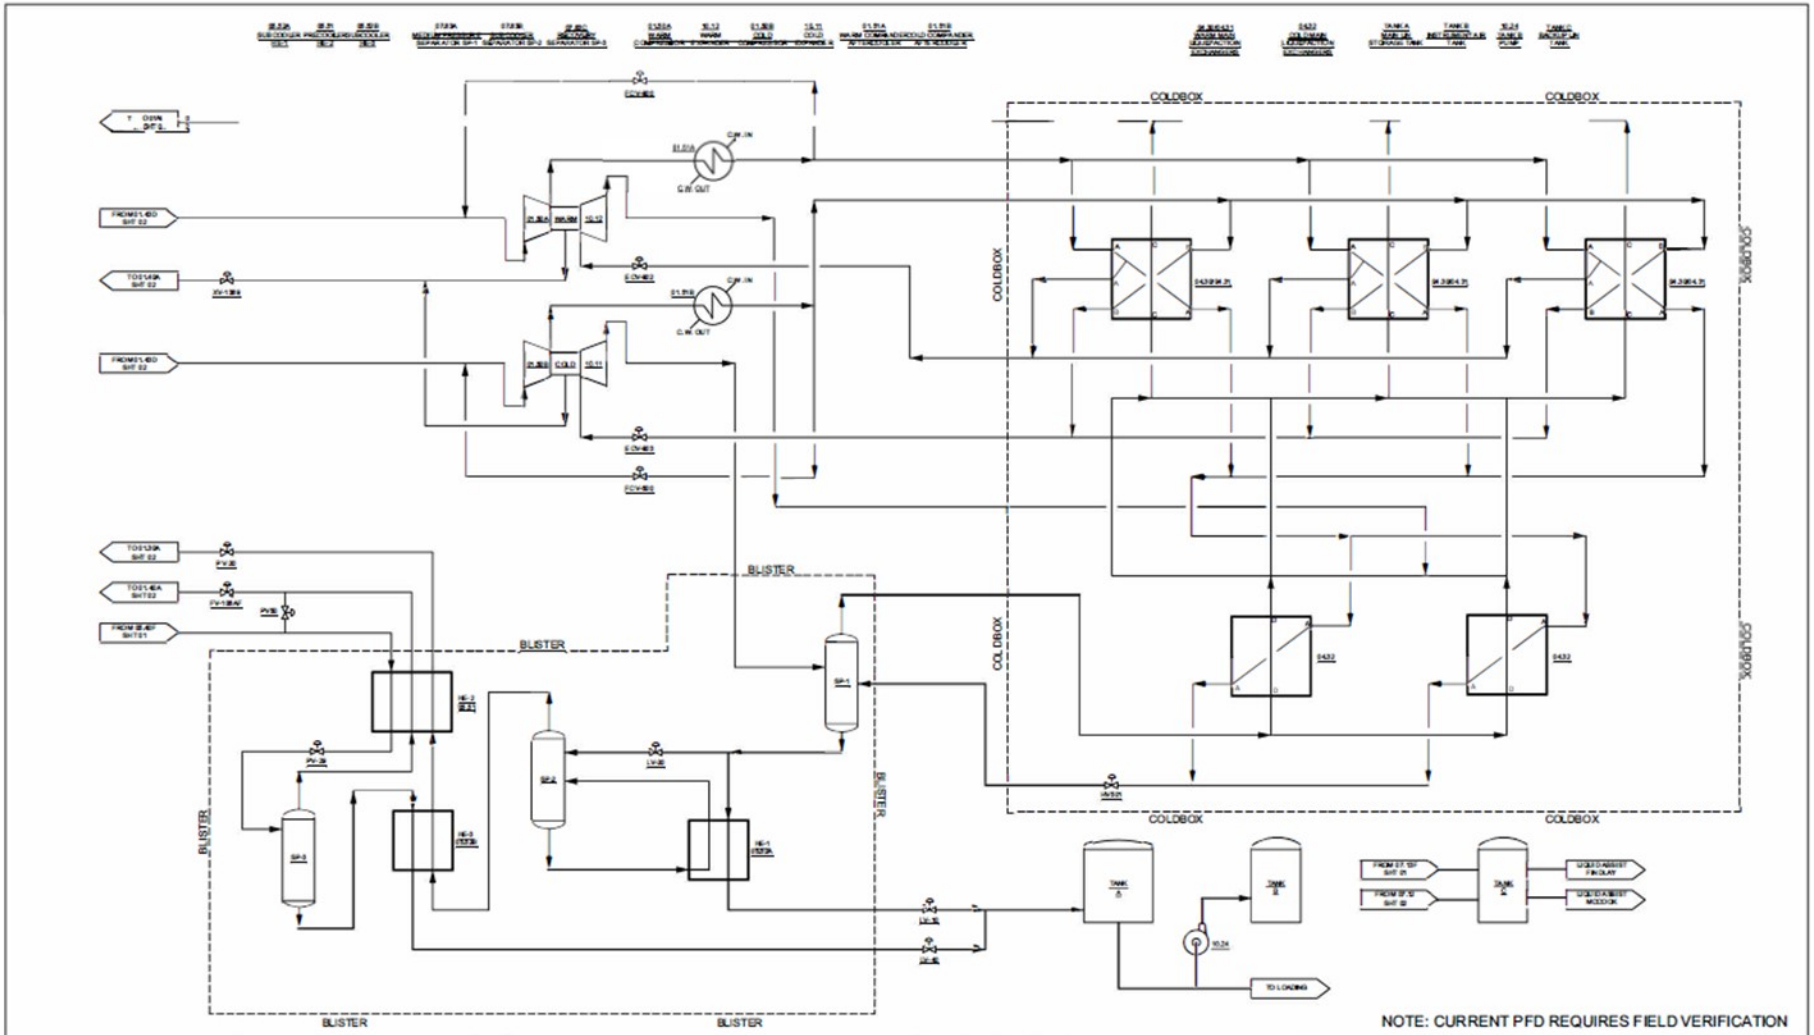

NOTE: CURRENT PFD REQUIRES FIELD VERIFICATION

DWG. NO.	REFERENCE DRAWINGS	REV	REVISIONS	DATE	BY	CHK'D	APP'D
	Strathmore P&ID-2014 Oct.dwg						
CADD REF: Strathmore PFD-2014-09-30.dwg		A	ISSUED FOR REVIEW	10-03-14	DS		

ENGINEERING AND PERMIT STAMPS

STRATHMORE N2 PLANT

PROCESS FLOW DIAGRAM
NORTH BALTIMORE N2 PRODUCT PROCESS FLOW

JOB NO.	SCALE	DWG NO.	SHEET NO.	REV.
	NONE	STRATHMORE-PFD	3 OF 3	A