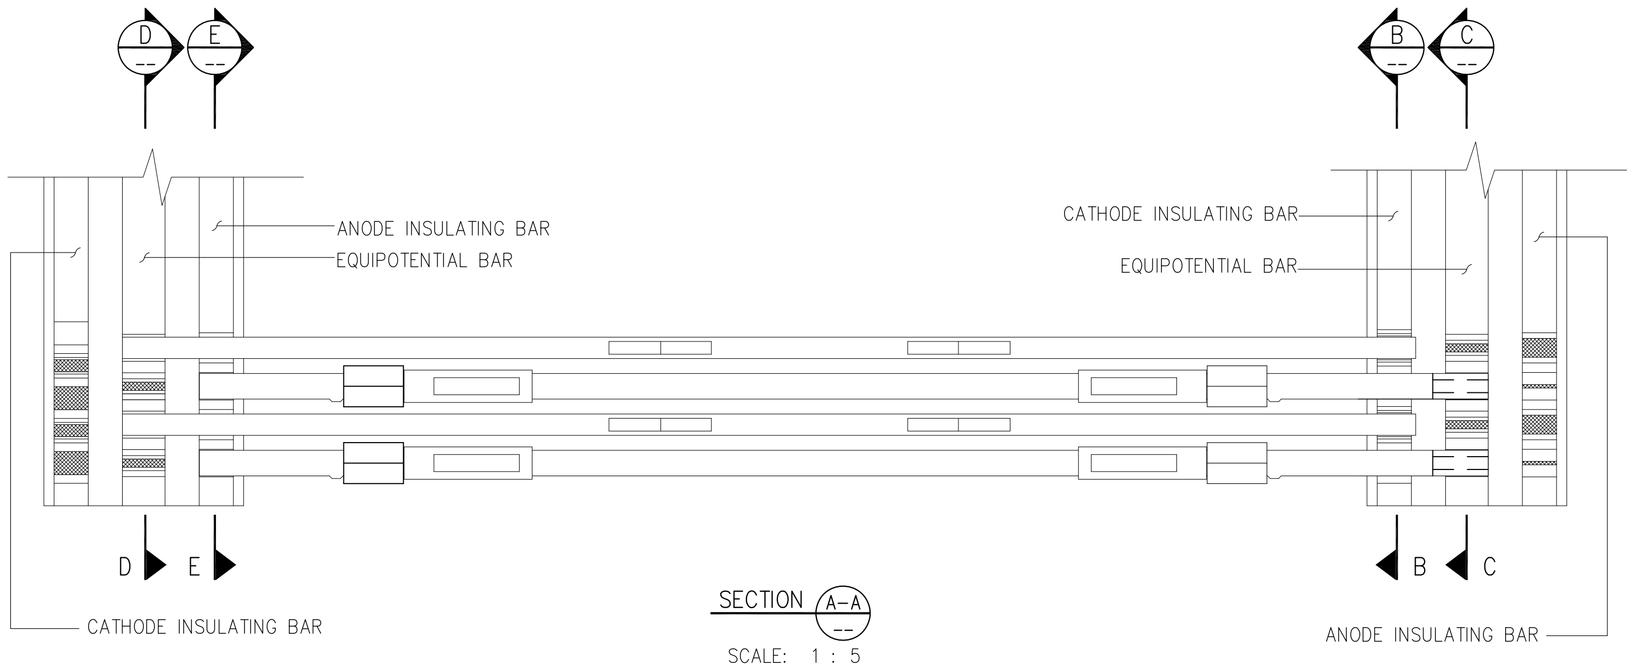

CATHODE/ANODE SHEETS

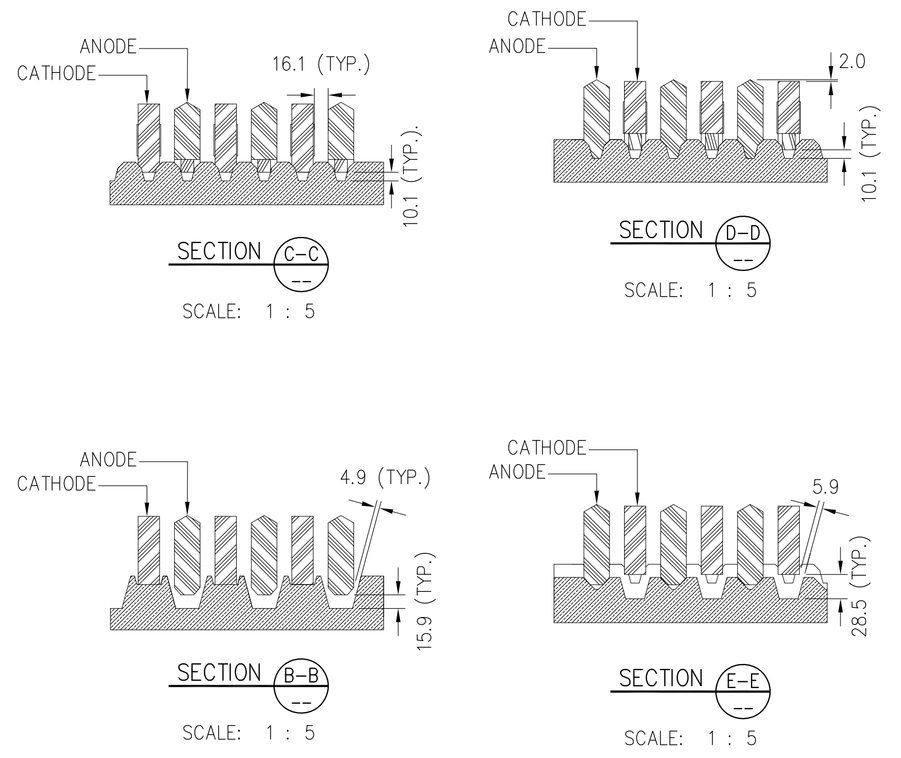

WORN CATHODE/ANODE SHEET COPPER CONTACTS.

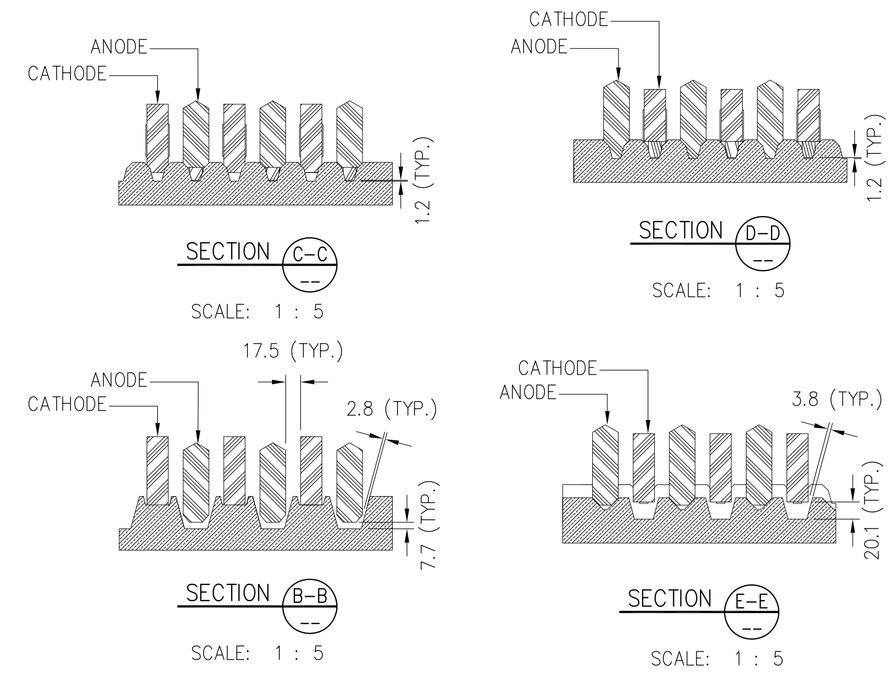

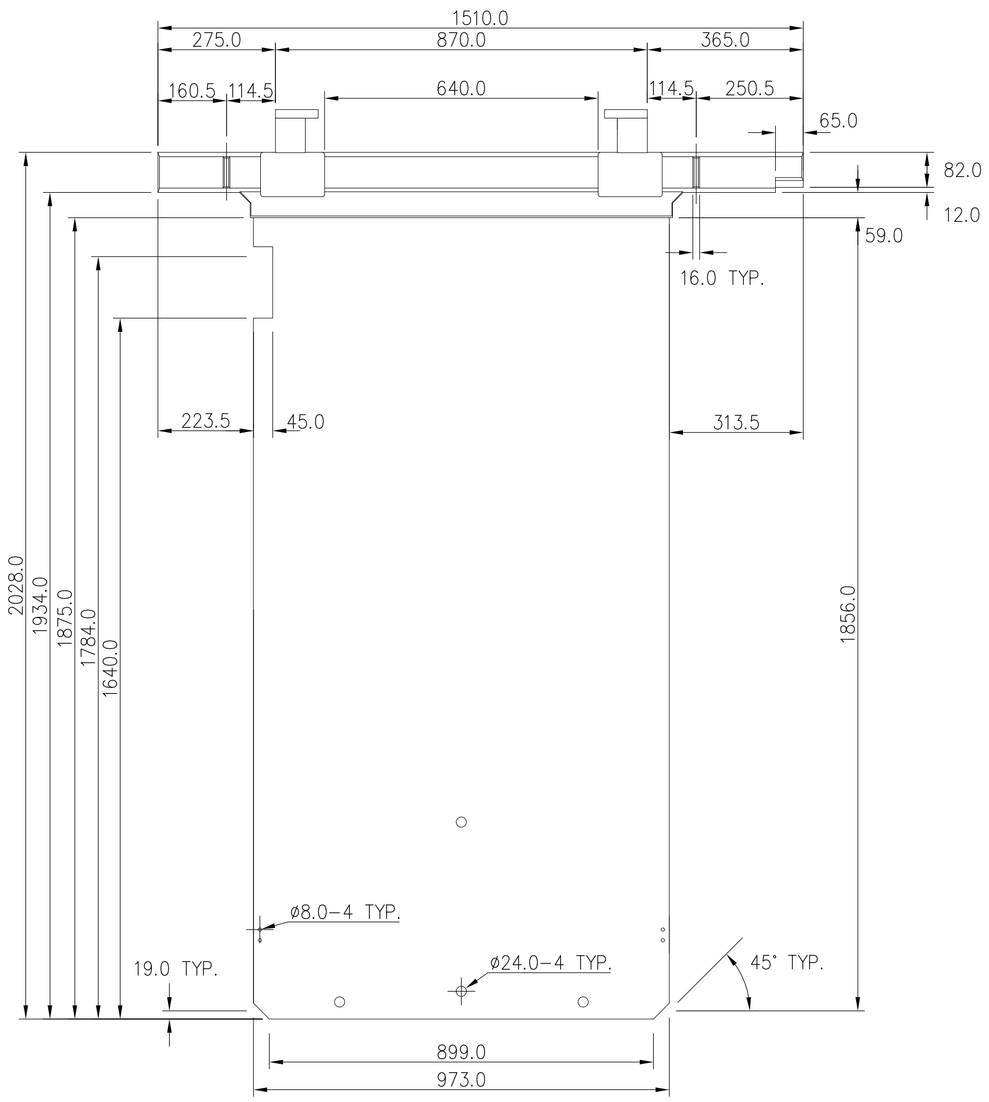

CELLHOUSE ANODE SHEET

AS MEASURED 2004/03/25
(NON SANDBLASTED)

SCALE: 1 : 10

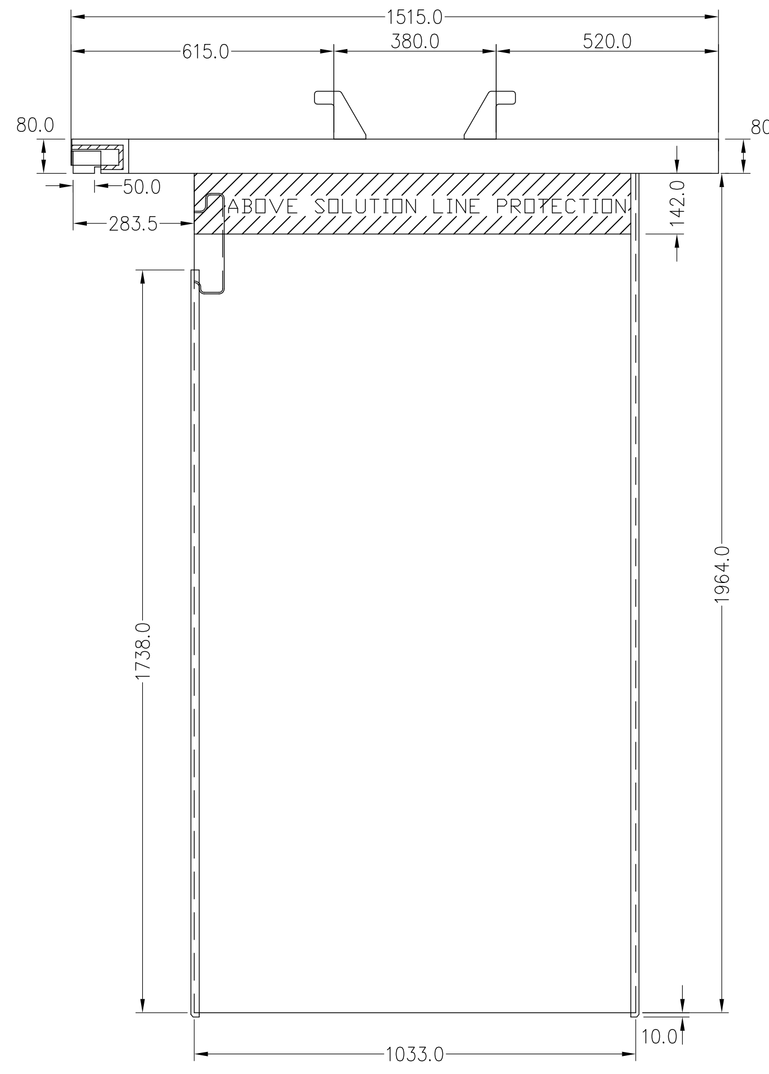

CELLHOUSE CATHODE SHEET

(AS PER LIMPACT DWG.)

SCALE: 1 : 10

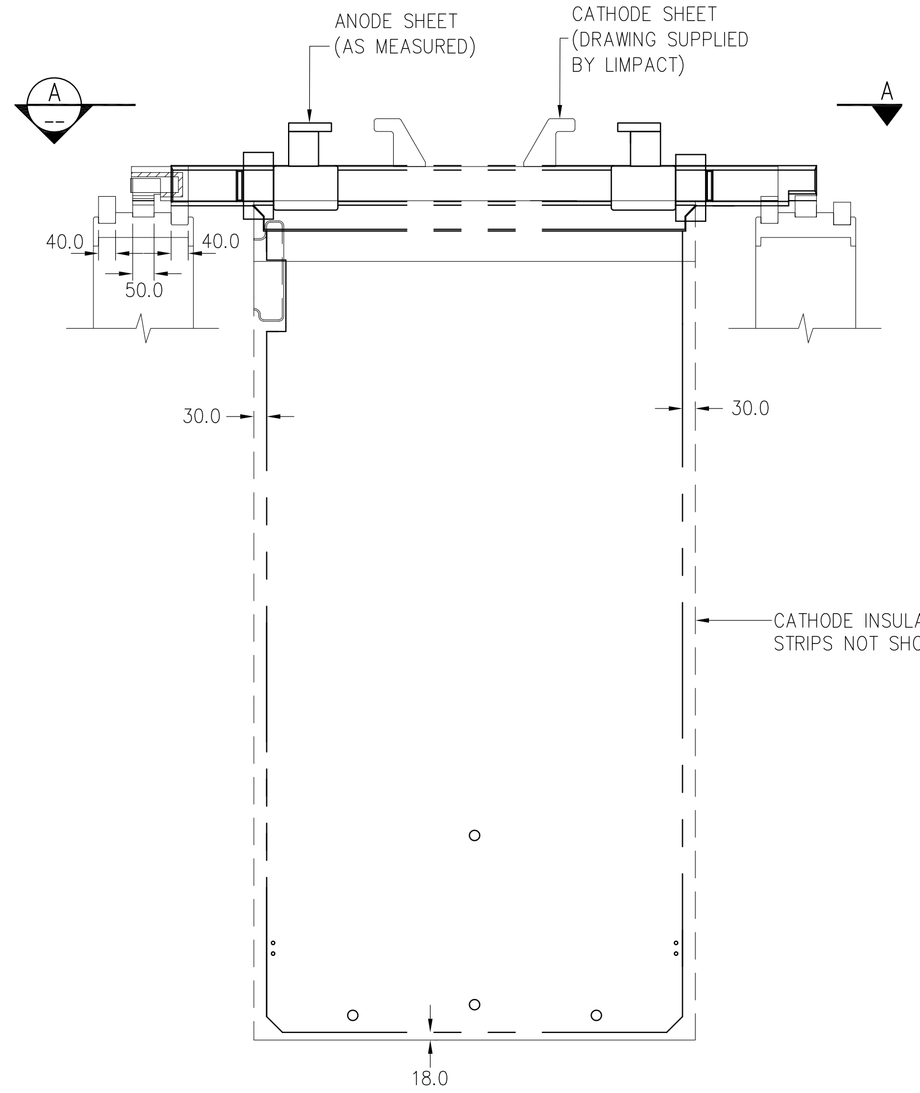

CATHODE/ANODE SHEET OVERLAY

SCALE: 1 : 10

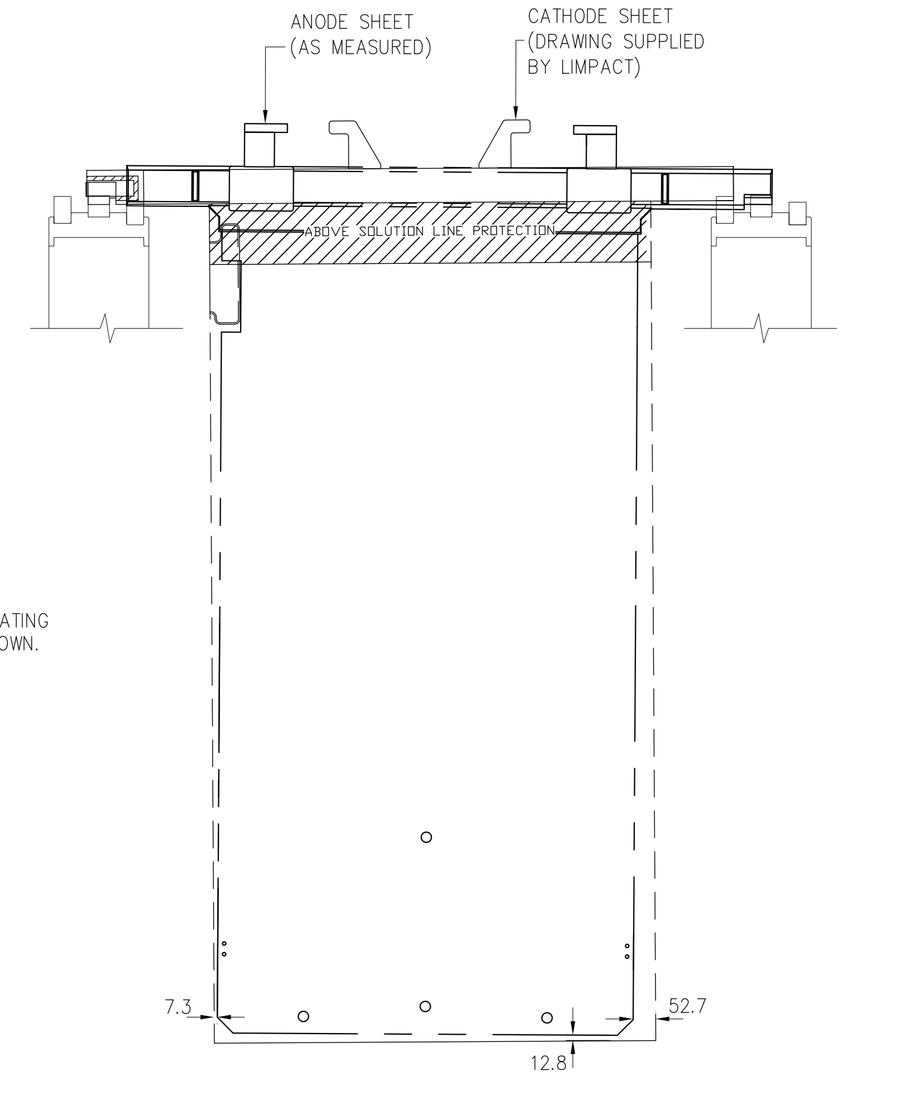

CATHODE/ANODE SHEET OVERLAY (WORN COPPER CONTACTS)

SCALE: 1 : 10

R.T.A. #D–30–012–2004

REVISIONS	No.	MADE BY	DATE	APRV. BY	DESCRIPTION

REVISIONS	No.	MADE BY	DATE	APRV. BY	DESCRIPTION

REFERENCES	DWG. No.	DESCRIPTION
	856-1-36-ZC-0002	ASTURIANA de ZINC, S.A. – EQUIPOTENTIAL AND INSULATING BAR FABRICATION DETAILS.

REFERENCES	DWG. No.	DESCRIPTION

		DATE
DRAWN BY:	T.B. BRADT	2004/04/13
DESIGNED BY:	UNKNOWN	UNKNOWN
CHECKED BY:	J. COOPER	2004/04/19
APPROVED BY:	T. LOAT	2004/04/20

HUDSON BAY MINING & SMELTING CO. LTD.

ZINC PLANT
ELECTROLYTIC CELLHOUSE
ANODE/CATHODE SHEET GEOMETRY ANALYSIS
RESTING POSITION ALIGNMENT (Z–AXIS)

SCALE: AS SHOWN
DWG. No. ZCD–6020 REV. 0
CAD FILE: Zcd6020.dwg

Title Block Date: November, 2001